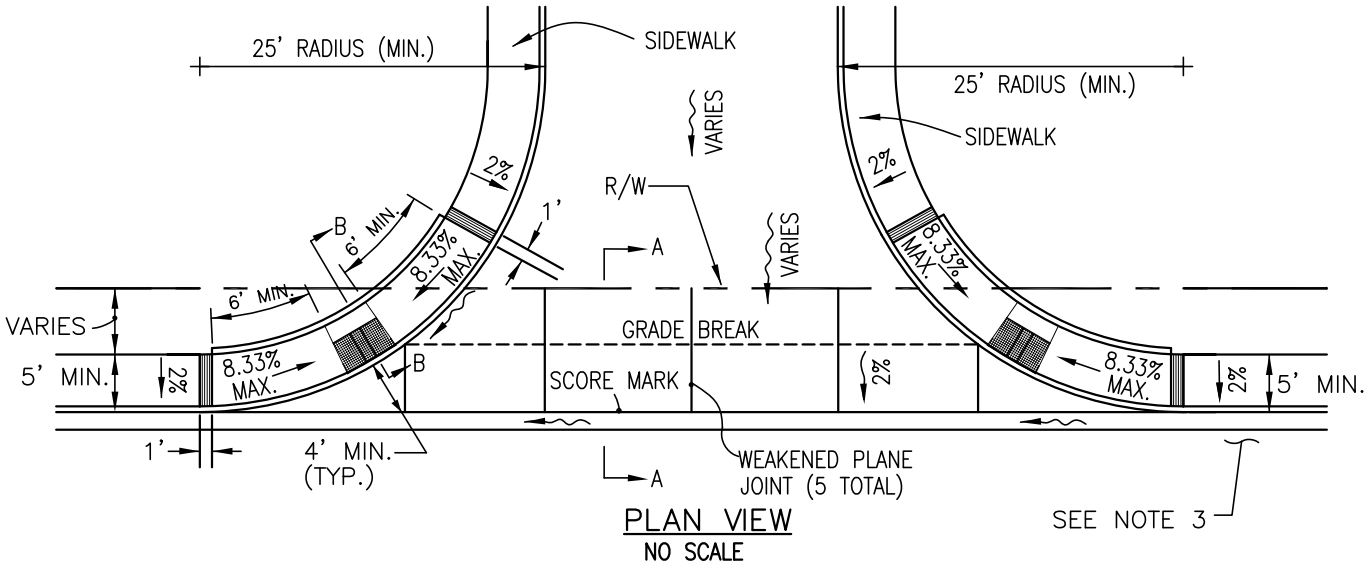

PLAN VIEW
NO SCALE

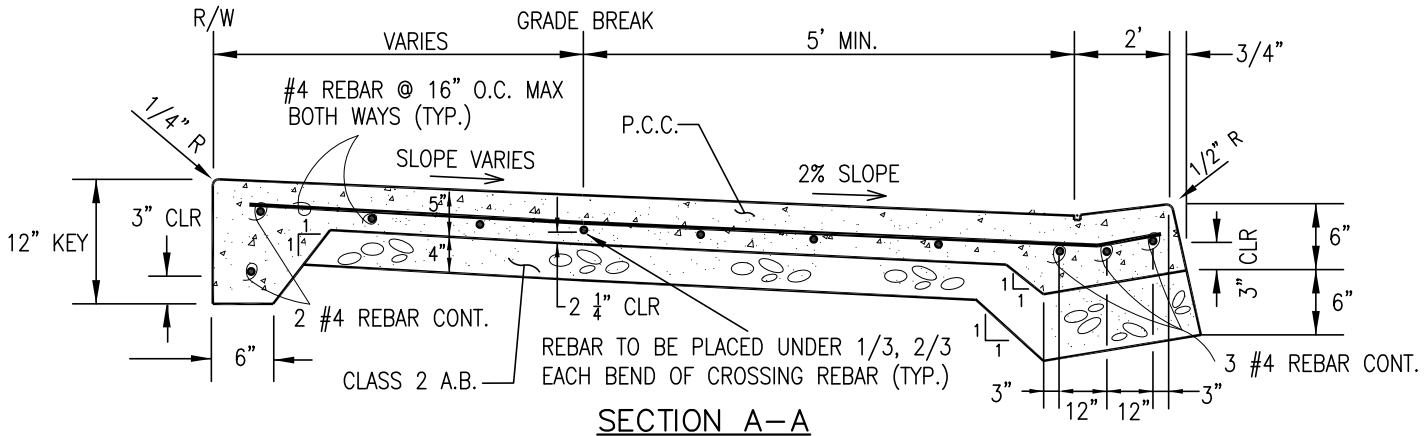

SECTION A–A
NO SCALE

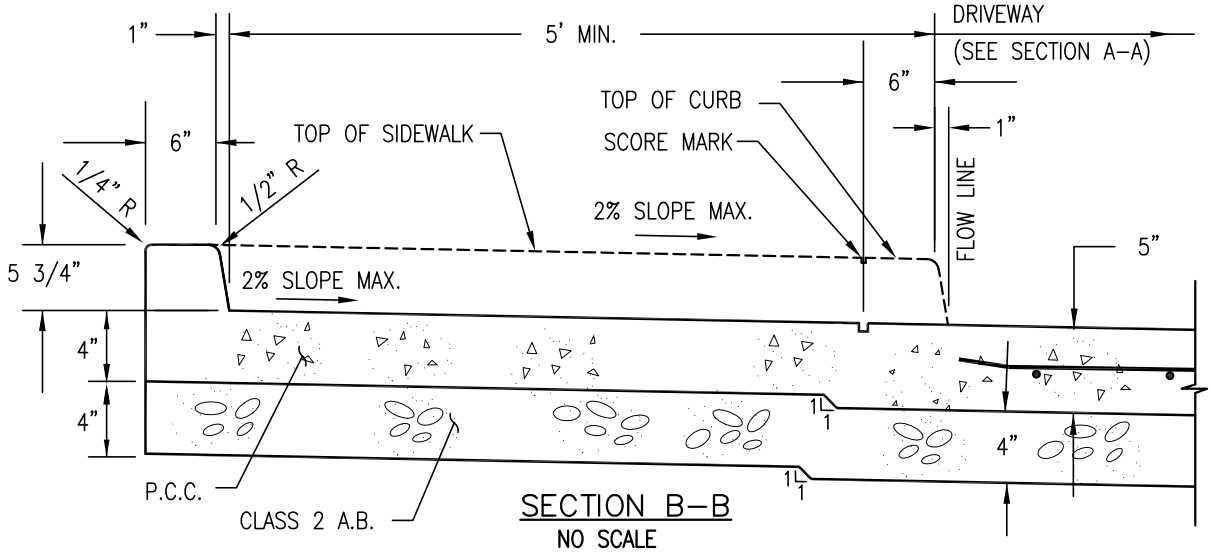

SECTION B–B
NO SCALE

NOTES:
1. USE OF CURB–RETURN DRIVEWAY ALLOWED ONLY WITH WRITTEN APPROVAL OF CITY ENGINEER.
2. SEE DETAIL ST–8 FOR DRIVEWAY WIDTH, JOINTS, AND SCORE MARKS.
3. 18" WIDE BAND OF PAVEMENT SHALL BE REMOVED AND REPLACED. SEE NOTE 5 OF GENERAL NOTES (APPENDIX) FOR REQUIREMENTS.
4. SEE DETAIL ST–14 FOR CURB RAMP CONSTRUCTION AND NOTES.

DRAWN BY: K. TRAN	CURB-RETURN DRIVEWAY	ST-10
CHECKED BY: F. AMIN		
APPROVED BY: G. GOMEZ		
DATE: OCTOBER 2013	CITY OF SANTA CLARA	PAGE: 10